L-5048 SUNGLEN RD.

L-5067 NICKER RD.

L-1152 PALLASGREEN TO HERBERTSTOWN RD.

OLD PALLAS

L-1152 PALLASGREEN TO HERBERTSTOWN RD.

L-5048 BARNA RD.

COMHAIRLE CATHRACH & CONTAE Luimnigh Limerick CITY & COUNTY COUNCIL

ROAD TRAFFIC SPECIAL SPEED LIMITS
LIMERICK CITY & COUNTY COUNCIL BYE-LAWS 2018

© Ordnance Survey Ireland. All rights reserved. Licence No. 2017/09/CCMA/Limerick City & County Council

Special Speed Zone	Special Speed Area	Periodic Special Speed Limits
Extents of 60km/h	Extents of 100km/h	Extents of 50km/h
Extents of 50km/h	Extents of 80km/h	Extents of 30km/h
Extents of 30km/h	Extents of 60km/h	
	Extents of 50km/h	
	Extents of 30km/h	

OLD PALLAS

Municipal District - Kilmallock Cappamore

Scale - 1:5000

DWG NO -LK-SSL-116

N

N24 LIMERICK TO WATERFORD ROAD

OOLA

Vale Drive

Arbour Vale

L-5138 GLEBE RD.

L-1138 CULLEN RD.

L-5043 BALLYBEG RD.

N24 LIMERICK TO WATERFORD ROAD

COMHAIRLE CATHRACH & CONTAE Luimnigh Limerick CITY & COUNTY COUNCIL

ROAD TRAFFIC SPECIAL SPEED LIMITS
LIMERICK CITY & COUNTY COUNCIL BYE-LAWS 2018

© Ordnance Survey Ireland. All rights reserved. Licence No. 2017/09/CCMA/Limerick City & County Council

Special Speed Zone	Special Speed Area	Periodic Special Speed Limits
Extents of 60km/h	Extents of 100km/h	Extents of 50km/h
Extents of 50km/h	Extents of 80km/h	Extents of 30km/h
Extents of 30km/h	Extents of 60km/h	
	Extents of 50km/h	
	Extents of 30km/h	

OOLA

Municipal District - Kilmallock Cappamore

Scale - 1:10000

DWG NO - LK-SSL-117

N

COMHAIRLE CATHRACH & CONTAE Luimnigh Limerick CITY & COUNTY COUNCIL

ROAD TRAFFIC SPECIAL SPEED LIMITS
LIMERICK CITY & COUNTY COUNCIL BYE-LAWS 2018

© Ordnance Survey Ireland. All rights reserved. Licence No. 2017/09/CCMA/Limerick City & County Council.

LEGEND

- Extents of 60km/h Special Speed Zone
- Extents of 50km/h Special Speed Zone
- Extents of 30km/h Special Speed Zone
- Extents of 100km/h Special Speed Area
- Extents of 80km/h Special Speed Area
- Extents of 60km/h Special Speed Area
- Extents of 50km/h Special Speed Area
- Extents of 30km/h Special Speed Area

O Rourkes Cross, Co. Limerick

Municipal District - Cappamore / Kilmallock

Scale - 1:2500 | DWG NO - LK-SSL-118

N

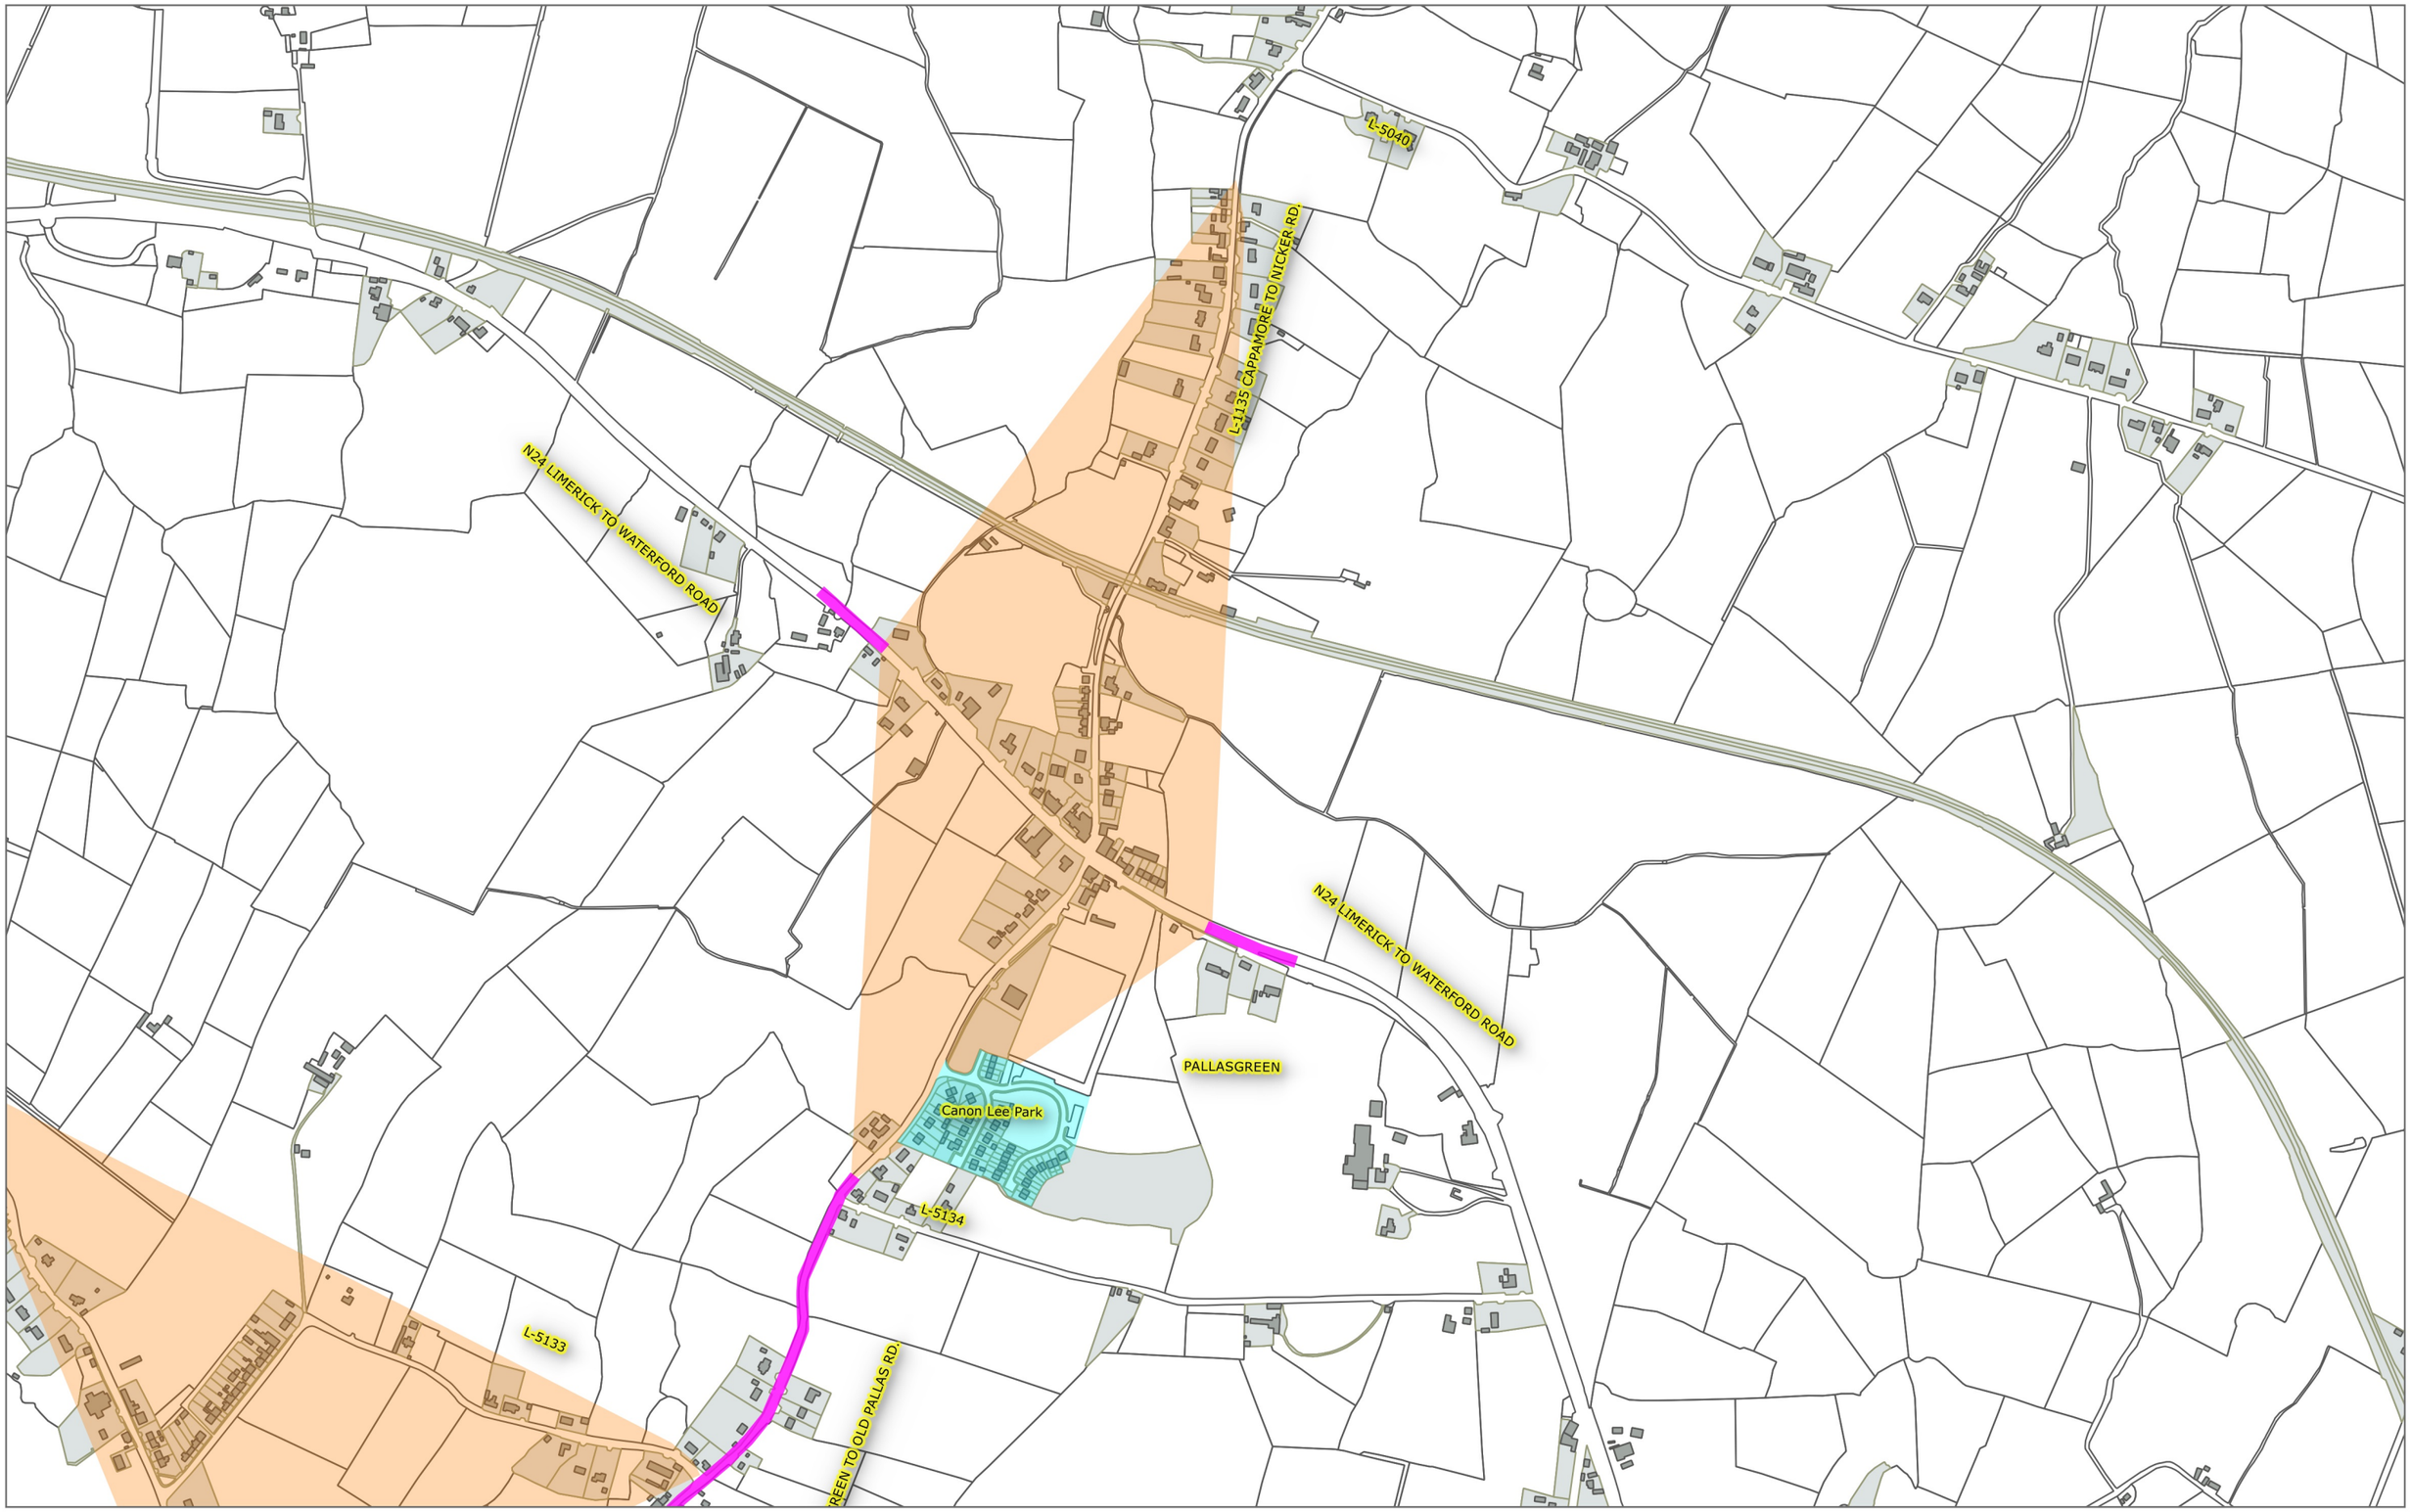

COMHAIRLE CATHRACH & CONTAE Luimnigh Limerick CITY & COUNTY COUNCIL

ROAD TRAFFIC SPECIAL SPEED LIMITS
LIMERICK CITY & COUNTY COUNCIL BYE-LAWS 2018

© Ordnance Survey Ireland. All rights reserved. Licence No. 2017/09/CCMA/Limerick City & County Council

Special Speed Zone	Special Speed Area	Periodic Special Speed Limits
Extents of 60km/h	Extents of 100km/h	Extents of 50km/h
Extents of 50km/h	Extents of 80km/h	Extents of 30km/h
Extents of 30km/h	Extents of 60km/h	
	Extents of 50km/h	
	Extents of 30km/h	

PALLASGREEN

Municipal District - Kilmallock Cappamore

Scale - 1:7500

DWG NO - LK-SSL-119

N

L-6012 TO RINGMOYLAN

L-6013 DON BOSCO ROAD

CLUAIN MHUIRE

L-1201 TO BALLYSTEEN

THE LIME YARD

L1202 TO SHANPALLAS

ST. MARY'S TCE.

L-1241 TO KILDIMO

L-6009 TO BALLYCAHANE

L-1202 TO KILCORNAN

COMHAIRLE CATHRACH & CONTAE Luimnigh Limerick CITY & COUNTY COUNCIL

ROAD TRAFFIC SPECIAL SPEED LIMITS
LIMERICK CITY & COUNTY COUNCIL BYE-LAWS 2018

© Ordnance Survey Ireland. All rights reserved. Licence No. 2017/09/CCMA/Limerick City & County Council.

Special Speed Zone	Special Speed Area	Periodic Special Speed Limits
Extents of 60km/h	Extents of 100km/h	Extents of 50km/h
Extents of 50km/h	Extents of 80km/h	Extents of 30km/h
Extents of 30km/h	Extents of 60km/h	
	Extents of 50km/h	
	Extents of 30km/h	

PALLASKENRY

Municipal District - Adare/Rathkeale

Scale - NTS

DWG NO - LK-SSL-120

N