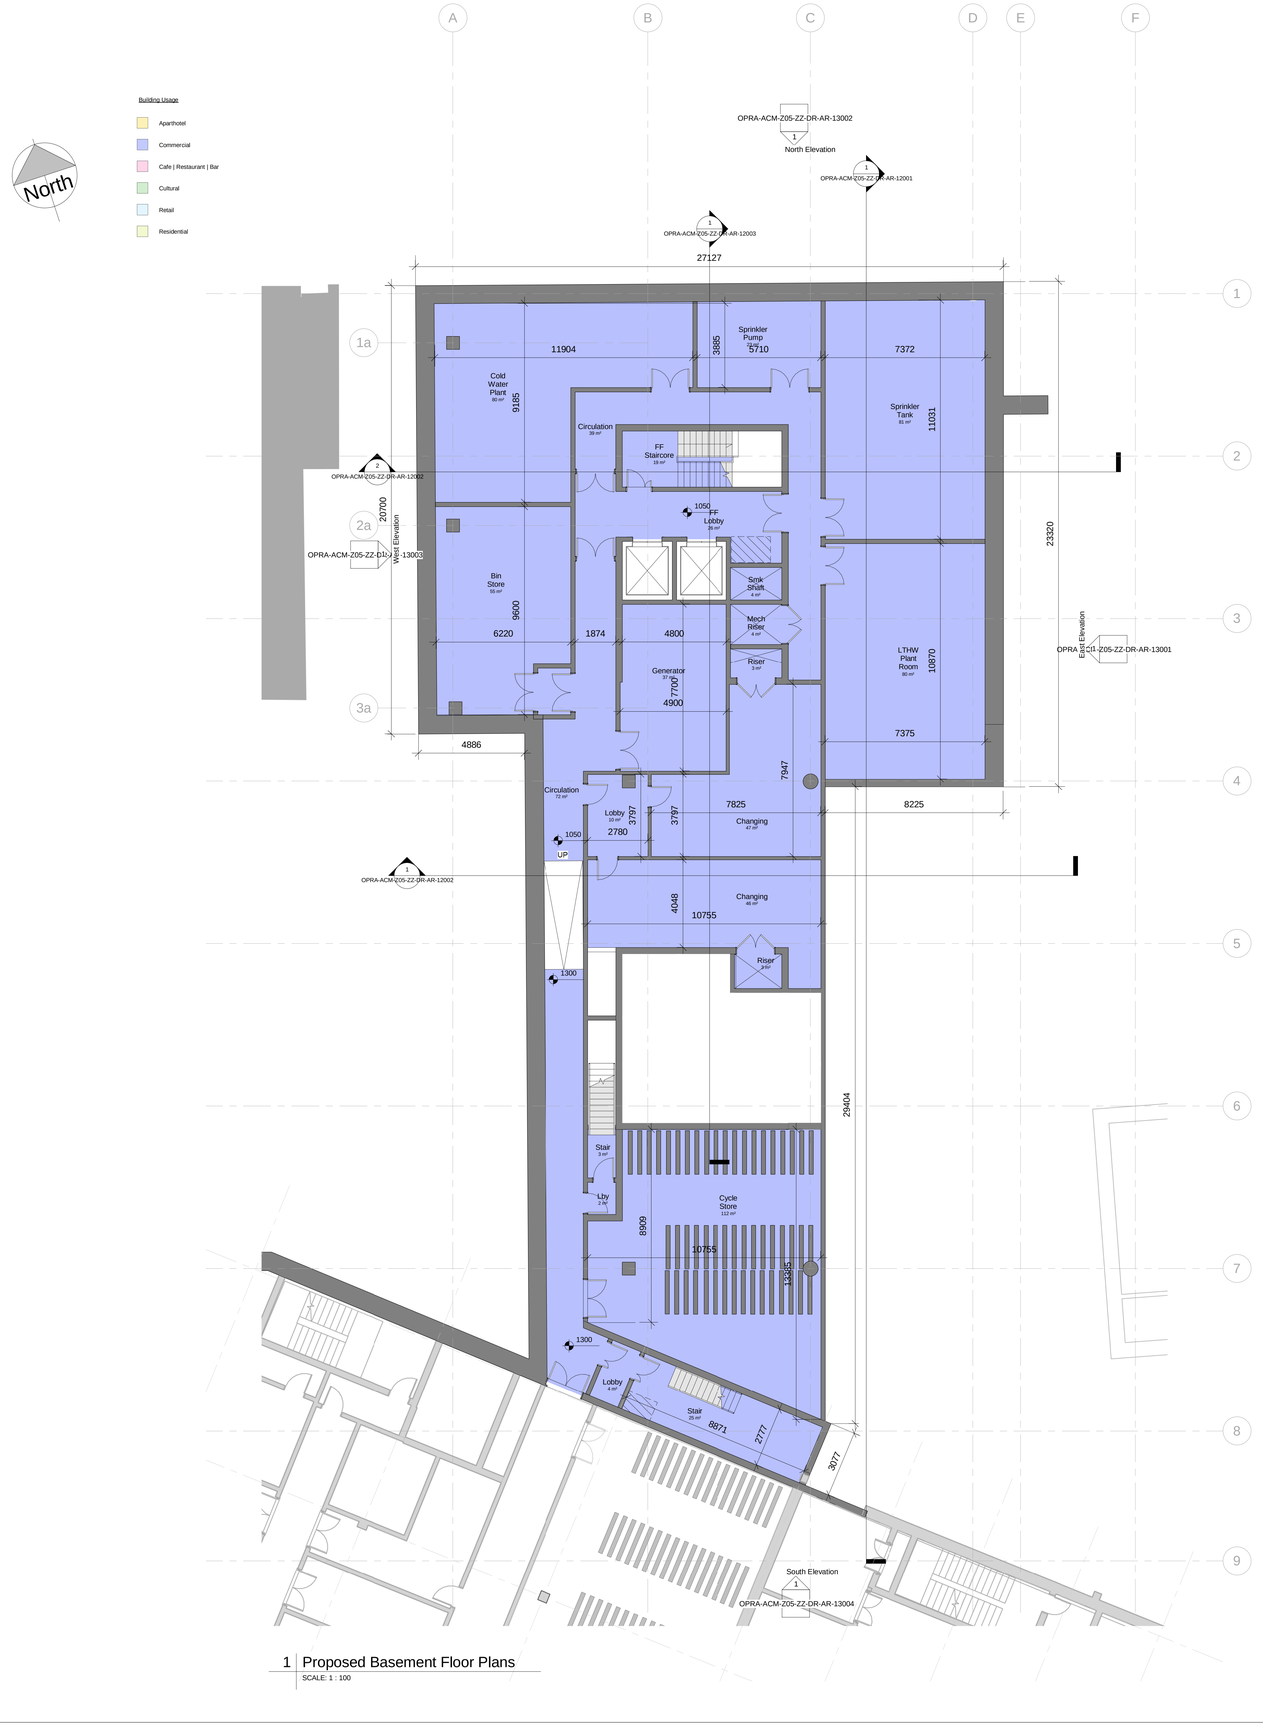

1 | Proposed Basement Floor Plans

SCALE: 1 : 100

Project Management Initials : Designer :
Designer

Checked : Checker Approved :
Approver

ISO A0 841mm x 1189mm

Last Plotted : 18/02/2019 14:19:06
Filename : G:\ACAD\60568520_Project\Opera\Add\Design\01_WIP\01_BIM\01_Central\05_Zone 5\New Option\OPRA-ACM-Z05-ZZ-M3-AR-0004_new core.rvt

Printed on ___% Post Consumer Recycled Content Paper

AECOM

PROJECT

Opera Site

CLIENT

Limerick City and County Council

CONSULTANT

AECOM
The Clarence Street West Building
2 Clarence Street West
Belfast
BT2 7GP
United Kingdom
Tel +44 (0)28 90607200
www.aecom.com

This drawing has been prepared for the use of AECOM's client. It may not be used, modified, reproduced or relied upon by third parties, except as agreed by AECOM or as required by law. AECOM accepts no responsibility, and denies any liability whatsoever, to any party that uses or relies on this drawing without AECOM's express written consent. Do not scale this document. All measurements must be obtained from the stated dimensions.

For Site Levels refer to Landscape Architects Drawings
All levels referenced to Malin Head Datum

KEY PLAN

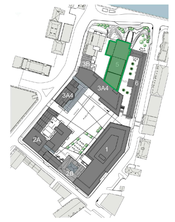

ISSUE/REVISION HISTORY

I/R	DATE	DESCRIPTION
-	Jan 19	Planning Submission

PROJECT NUMBER

60568520

SHEET TITLE

Parcel 5 - Proposed Basement Floor Plan

1 : 100@A0

SHEET NUMBER **REV**

OPRA-ACM-Z05-ZZ-DR-AR-11001