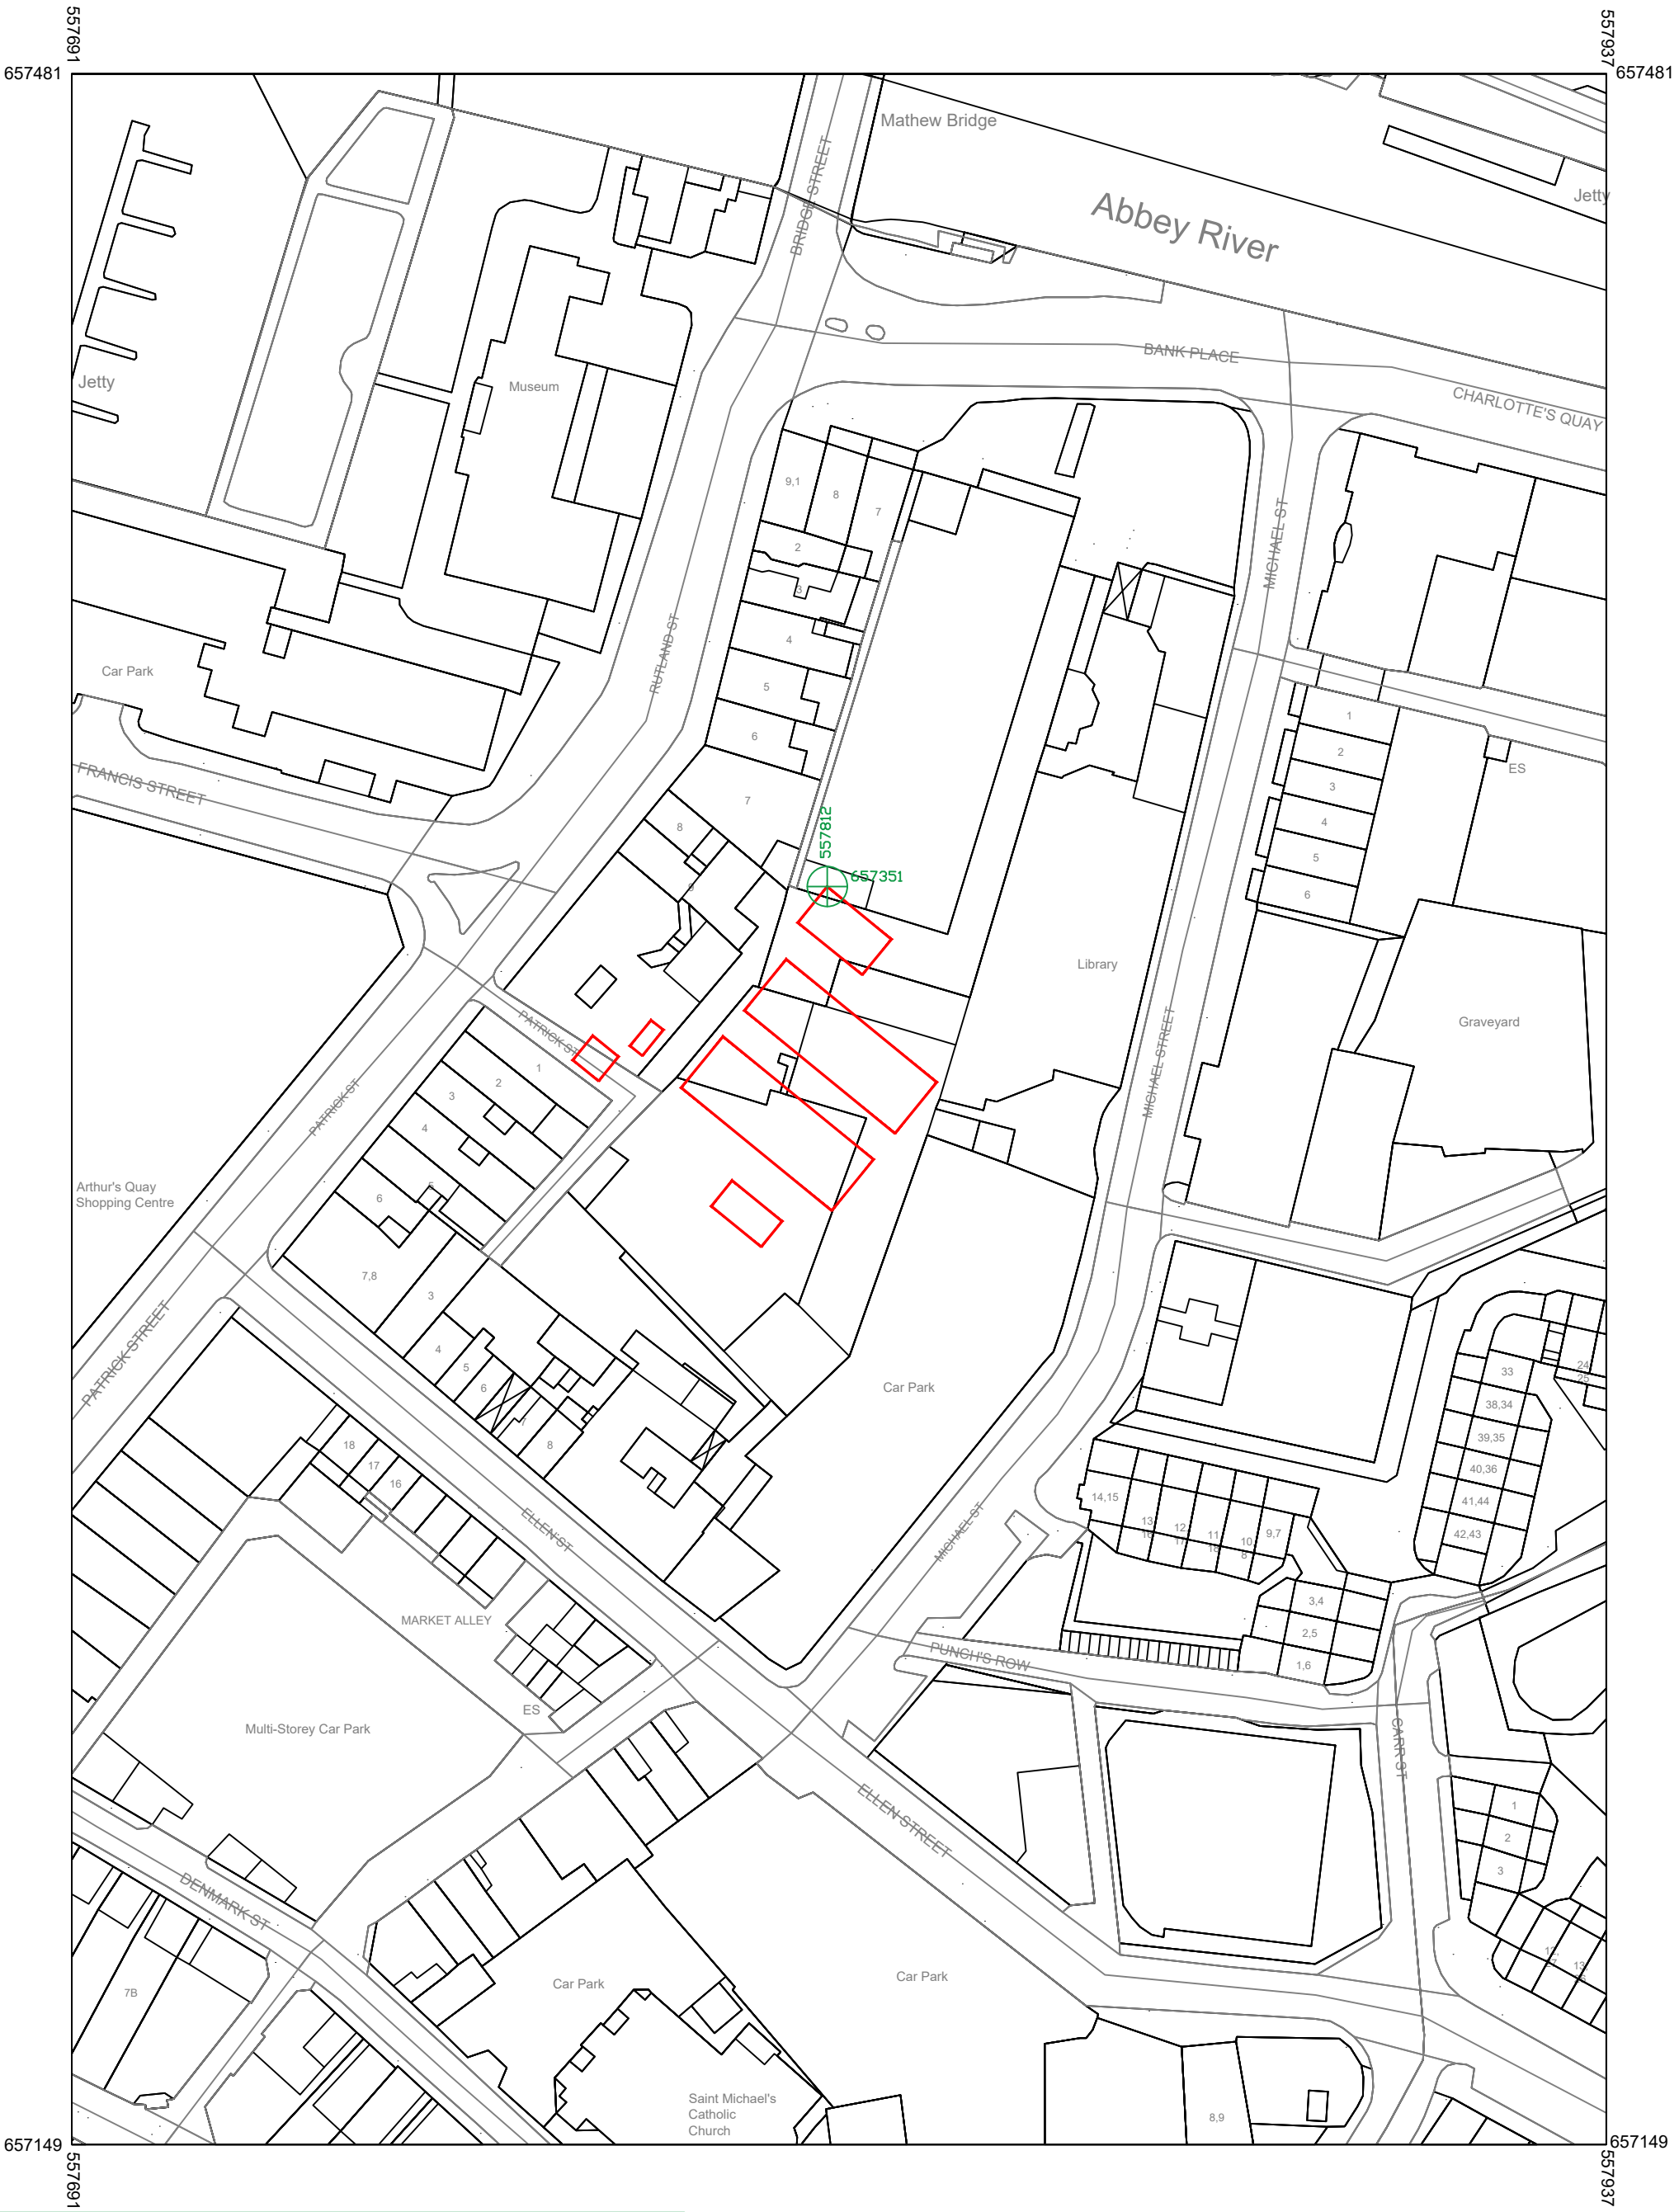

NOTE:
The ITM coordinates indicated on this drawing are derived from OSI (Ordnance Survey Ireland) map data. Please be advised that these coordinates may not align precisely with site survey measurements or as-built conditions and should be verified accordingly.

0 25 50 75 100
Metres
Scale 1:1000

Clip Extent / Area of Interest (AOI):
==========
LLX,LLY=557691.0,657149.0
LRX,LRY=557937.0,657149.0
ULX,ULY=557691.0,657481.0
URX,URY=557937.0,657481.0

Projection / Spatial Reference:
==========
Projection= IRENET95
Irish_Transverse_Mercator

Centre Point Coordinates:
==========
X,Y= 557814.0,657315.0

Reference Index:
==========
Map Series | Map Sheets
1:1,000 | 4682-23
Data Extraction Date:
==========
Date= 17-Oct-2022

License / Copyright:
==========
Ordnance Survey Ireland 'Terms of Use' apply.
Please visit
'www.osi.ie/about/terms-conditions'.
© Ordnance Survey Ireland, 2022

AREA OF RED BOUNDARY ZONE = 826.4m2

ITM = 557812 657351

NORTH

REV	DATE	DESCRIPTION	CHKD	DRN
B	2025/11/20	ISSUED FOR CONTRACT	BA	BA
A	2025/10/21	ISSUED FOR CONTRACT	BA	BA

PROJECT
PROJECT OPERA LIMERICK
RUTLAND STREET
BANK PLACE
MICHAEL STREET
ELLEN STREET

DRAWING
OPERA SQUARE - PARCEL 5 - PARKING
BASEMENT 1.3 OD

JOB NUMBER:	95-0868 D
DATE	JAN 2025
SCALE:	1:1000 @ A3
DRAWN	DC
FILE NAME	PROJECT OPERA LEGAL MAPPING
DRAWING NUMBER	REVISION
620a(ITM)	B

LEGAL DOCUMENTATION