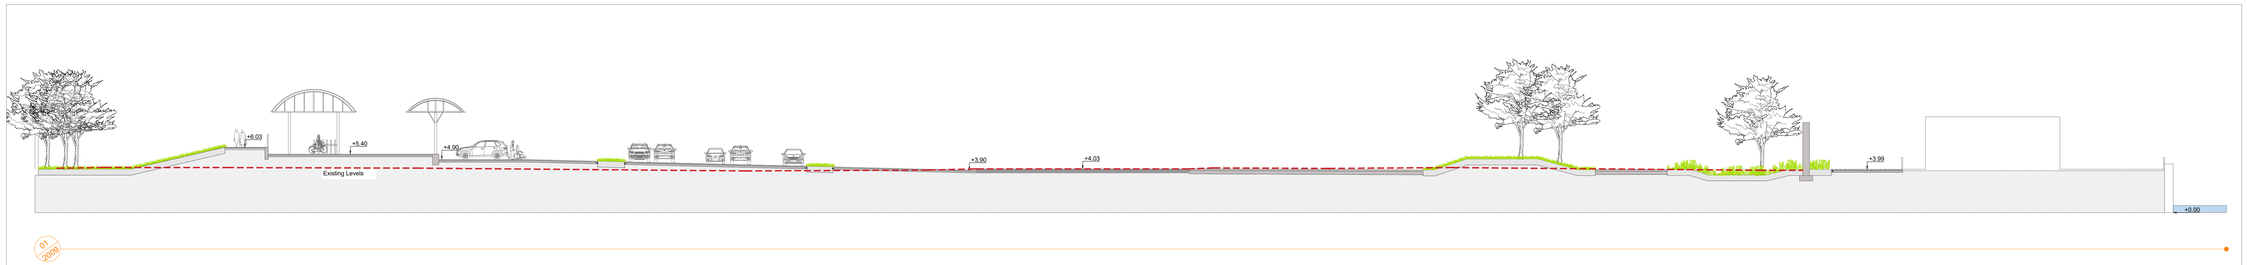

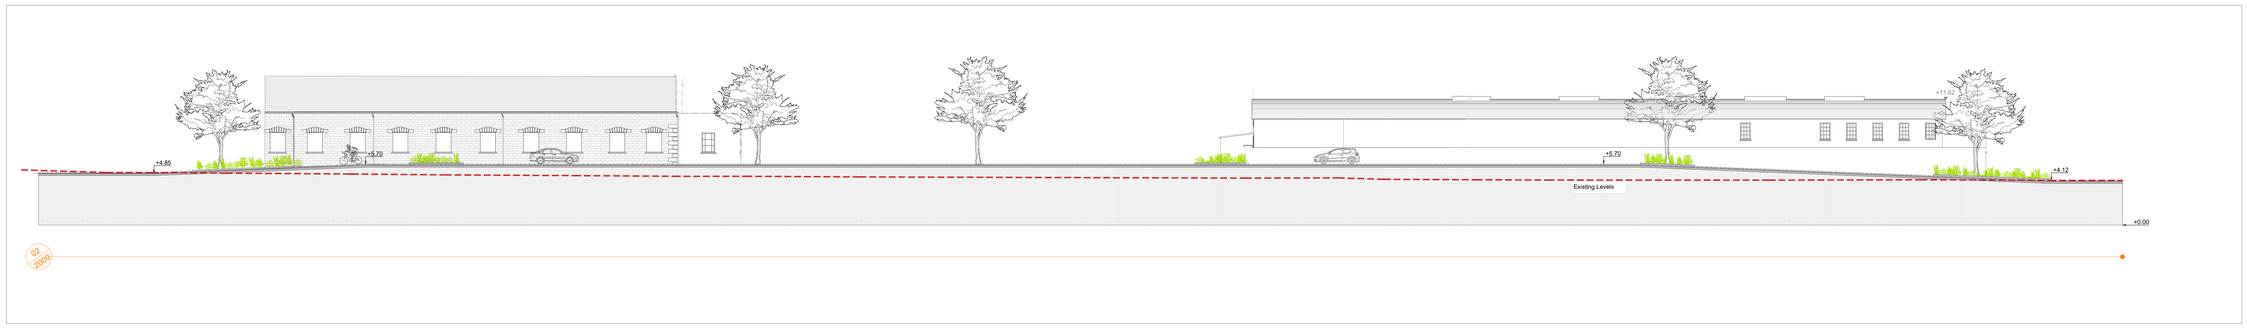

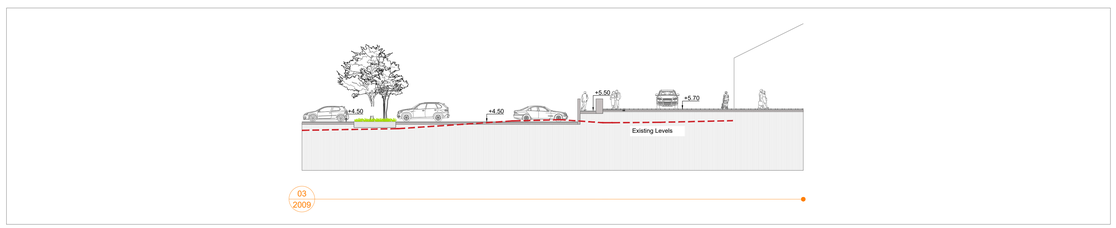

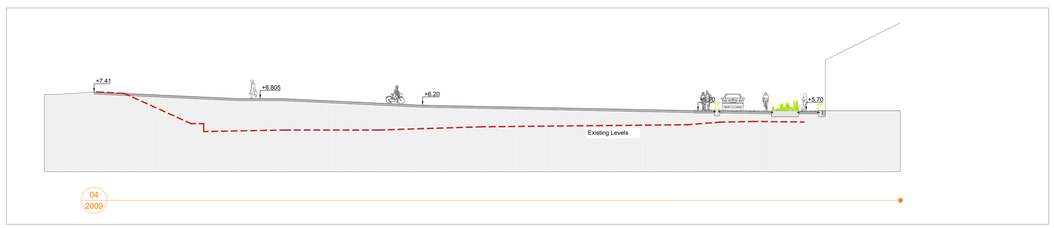

LEGEND:

REV	DESCRIPTION	DATE
P02	RFI Response	19/05/26
P01	RFI Response	11/05/26

Mitchell + Associates

PROJECT TITLE:
Cleeves

CLIENT:
LTT

DRAWING NAME:
Landscape Sections 7

DRAWING NUMBER:
2009

JOB NUMBER:
LCLE001

STATUS:
Planning

DRAWN:	CHECKED:	SCALE:
FMcC	FMcG	1:200 @ A0

NOTES:
All dimensions are in millimeters unless otherwise stated and shall be checked and confirmed by the contractor on site. Any discrepancies shall be immediately reported to the landscape architects. Work to figured dimensions only - Do not scale from drawing. Do Not Scale - Use Figured Dimensions Only. Not for Construction Purposes unless Specifically Marked. © This Drawing is Copyright of Mitchell + Associates.

www.mitchell.ie info@mitchell.ie +353 1 454 3066